12/28/2021

302 Pebblebrooke Trace
Canton, GA 30115

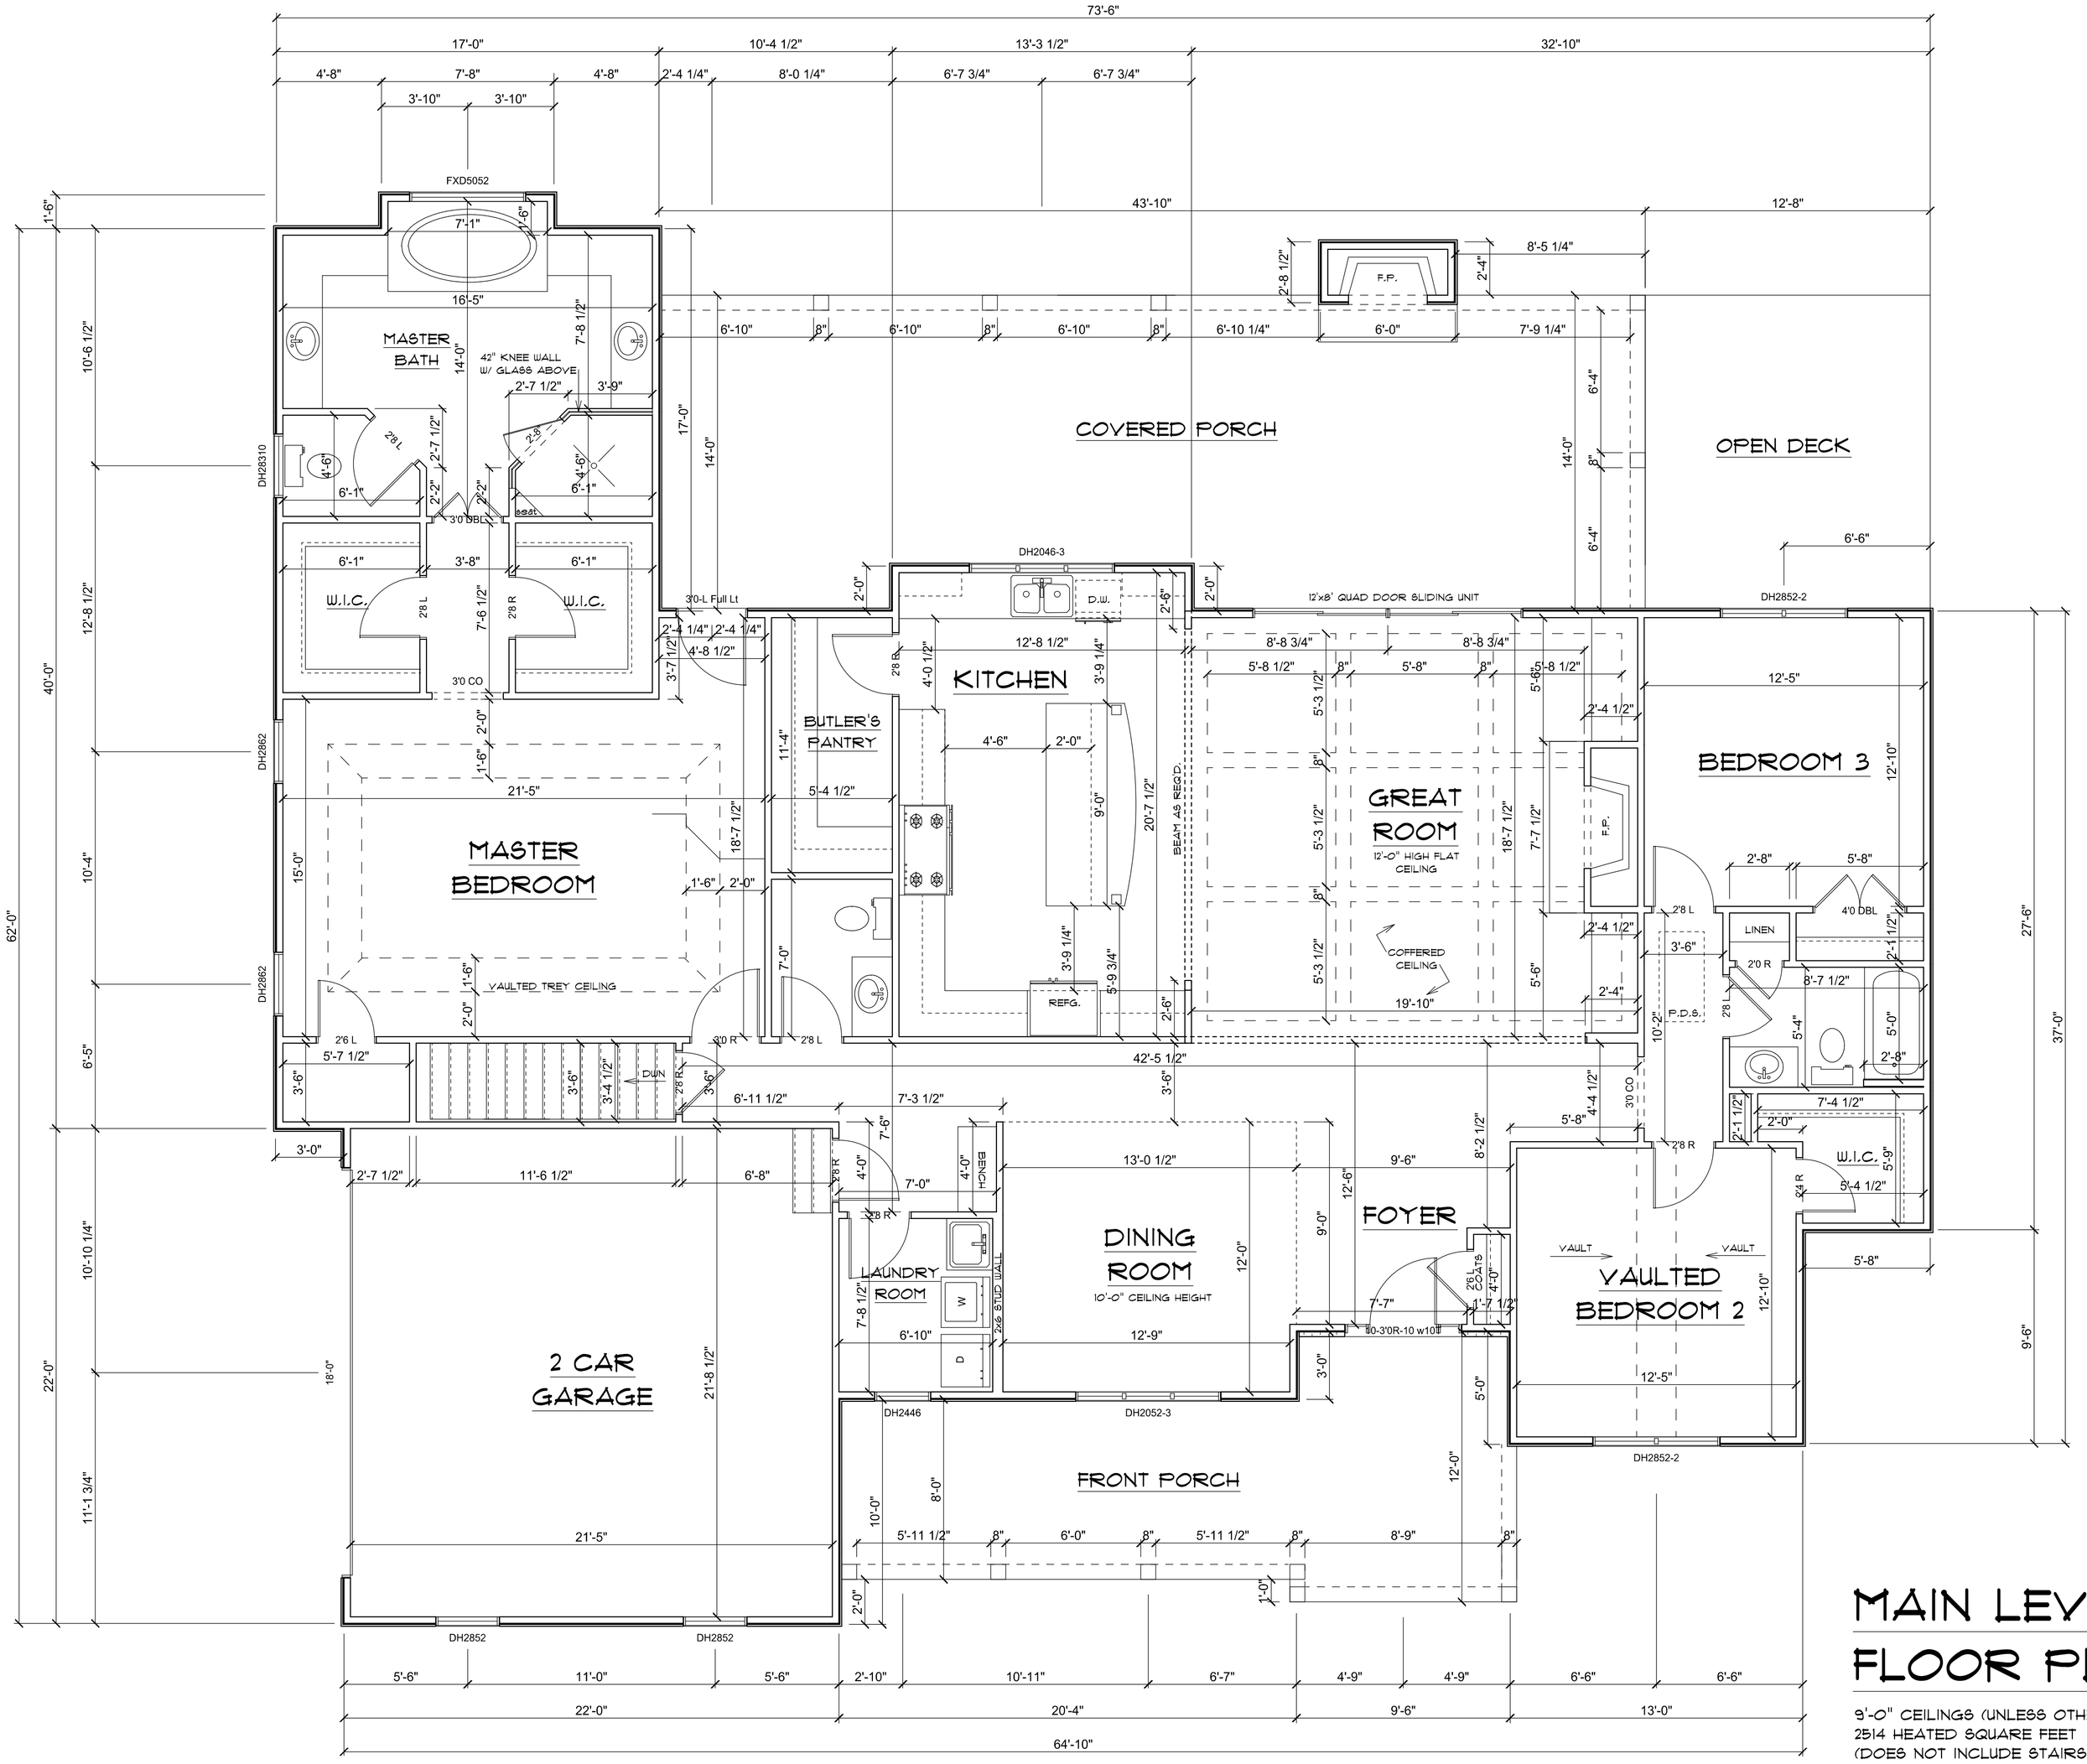

MAIN LEVEL FLOOR PLAN

9'-0" CEILINGS (UNLESS OTHERWISE NOTED)
2514 HEATED SQUARE FEET
(DOES NOT INCLUDE STAIRS TO BASEMENT = 44)
GARAGE = 481 SQ. FT.
FRONT PORCH = 280 SQ. FT.
REAR COVERED PORCH = 603 SQ. FT.
OPEN DECK = 177 SQ. FT.

1/4" = 1'-0" SCALE

WOODALL CONSTRUCTION

GC/CONTACT:
Dean Woodall
404-314-1000

A-3